


Main Distribution Board

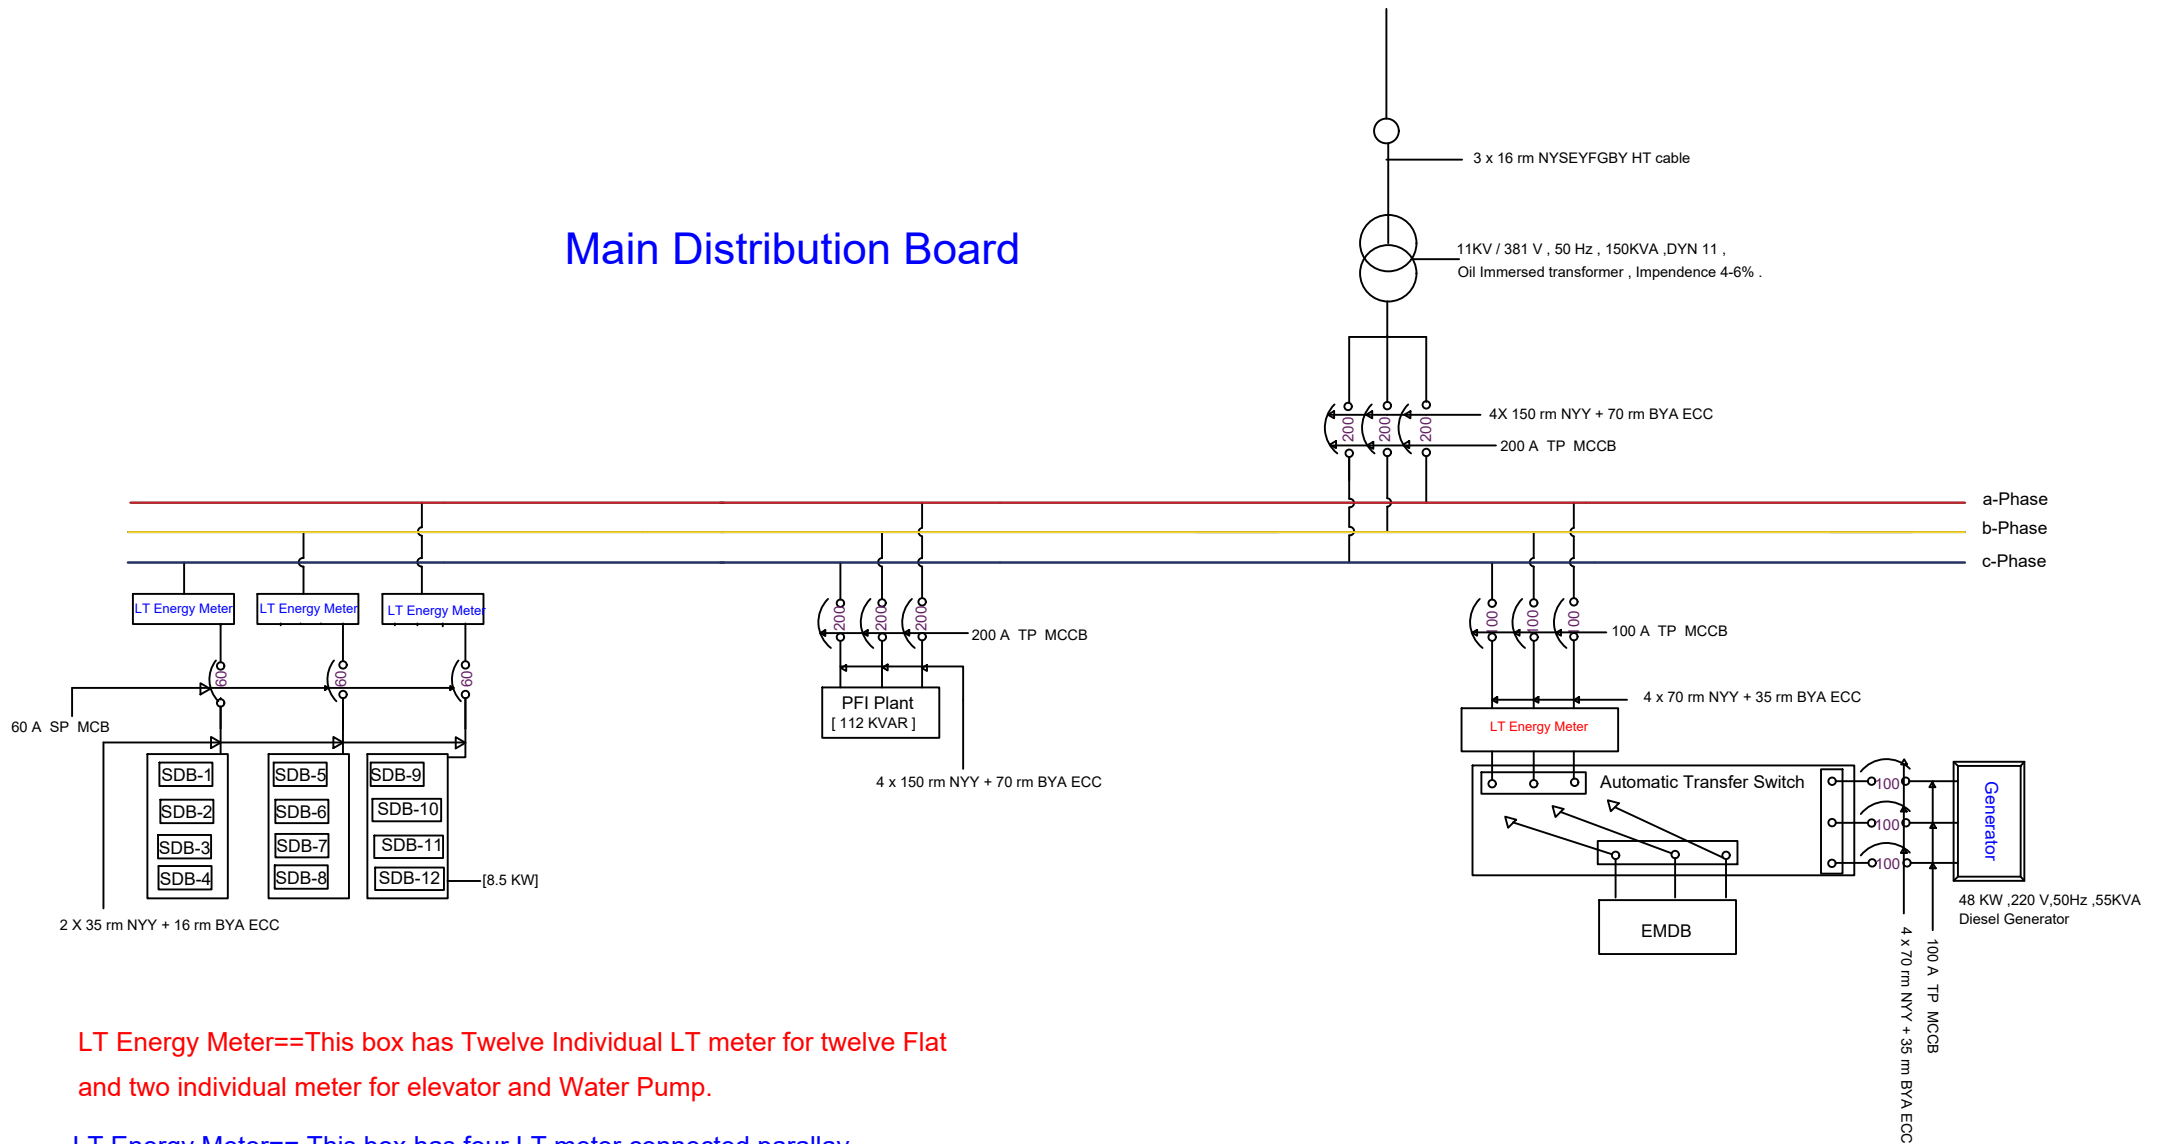

LT Energy Meter==This box has Twelve Individual LT meter for twelve Flat and two individual meter for elevator and Water Pump.

LT Energy Meter== This box has four LT meter connected parallay